APPENDIX C

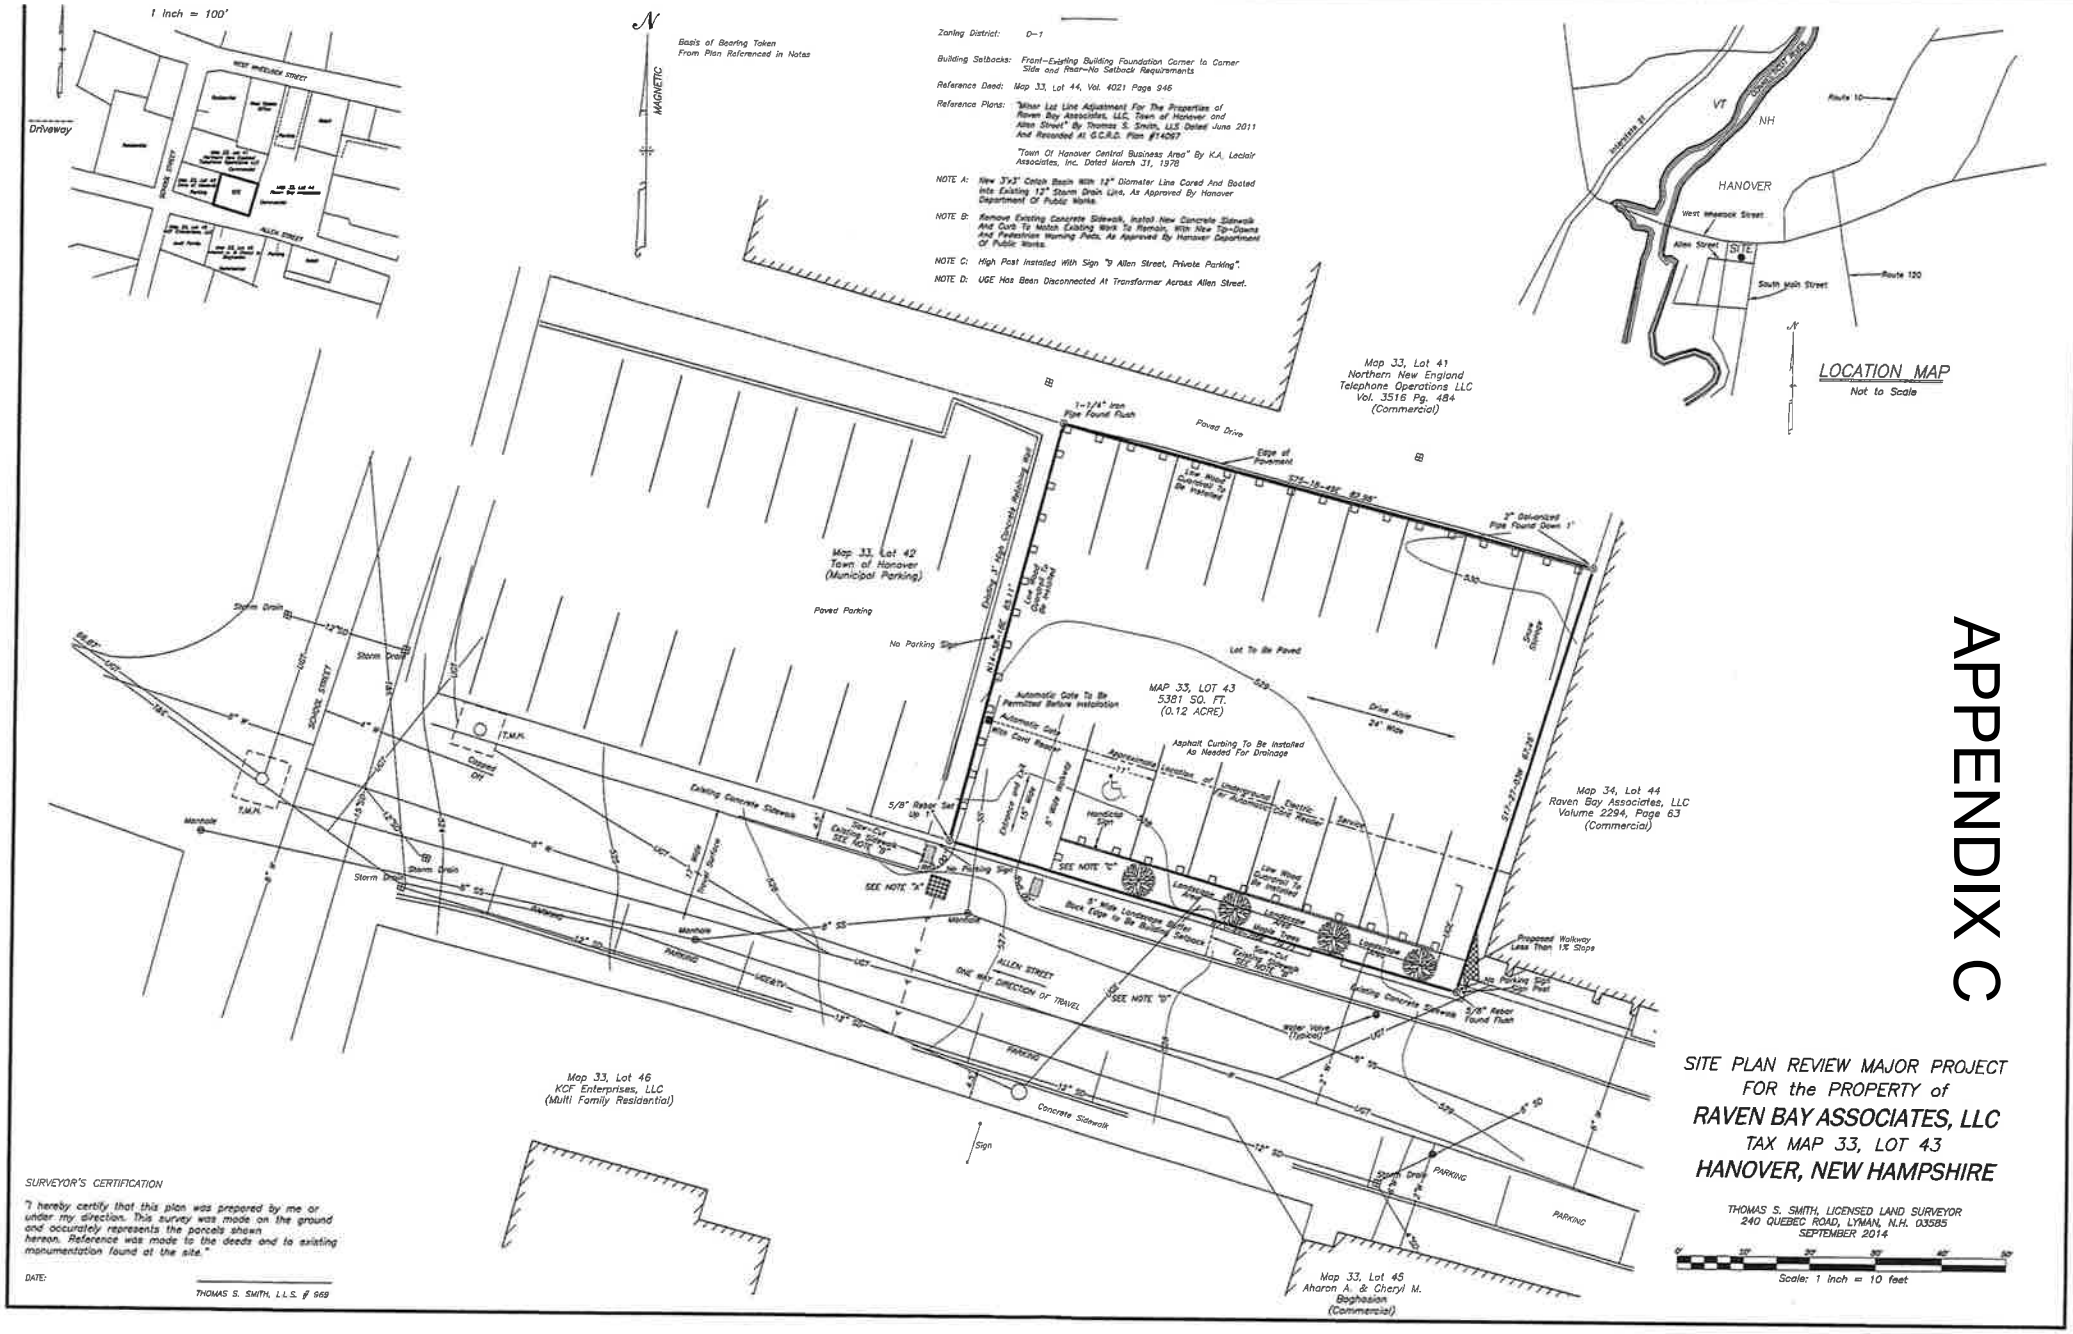

SITE PLAN REVIEW MAJOR PROJECT
FOR the PROPERTY of
RAVEN BAY ASSOCIATES, LLC
TAX MAP 33, LOT 43
HANOVER, NEW HAMPSHIRE

THOMAS S. SMITH, LICENSED LAND SURVEYOR
240 QUEBEC ROAD, LYMAN, N.H. 03585
SEPTEMBER 2014

SURVEYOR'S CERTIFICATION

"I hereby certify that this plan was prepared by me or under my direction. This survey was made on the ground and accurately represents the parcels shown hereon. Reference was made to the deeds and to existing monumentation found at the site."

DATE:

THOMAS S. SMITH, L.L.S. # 969